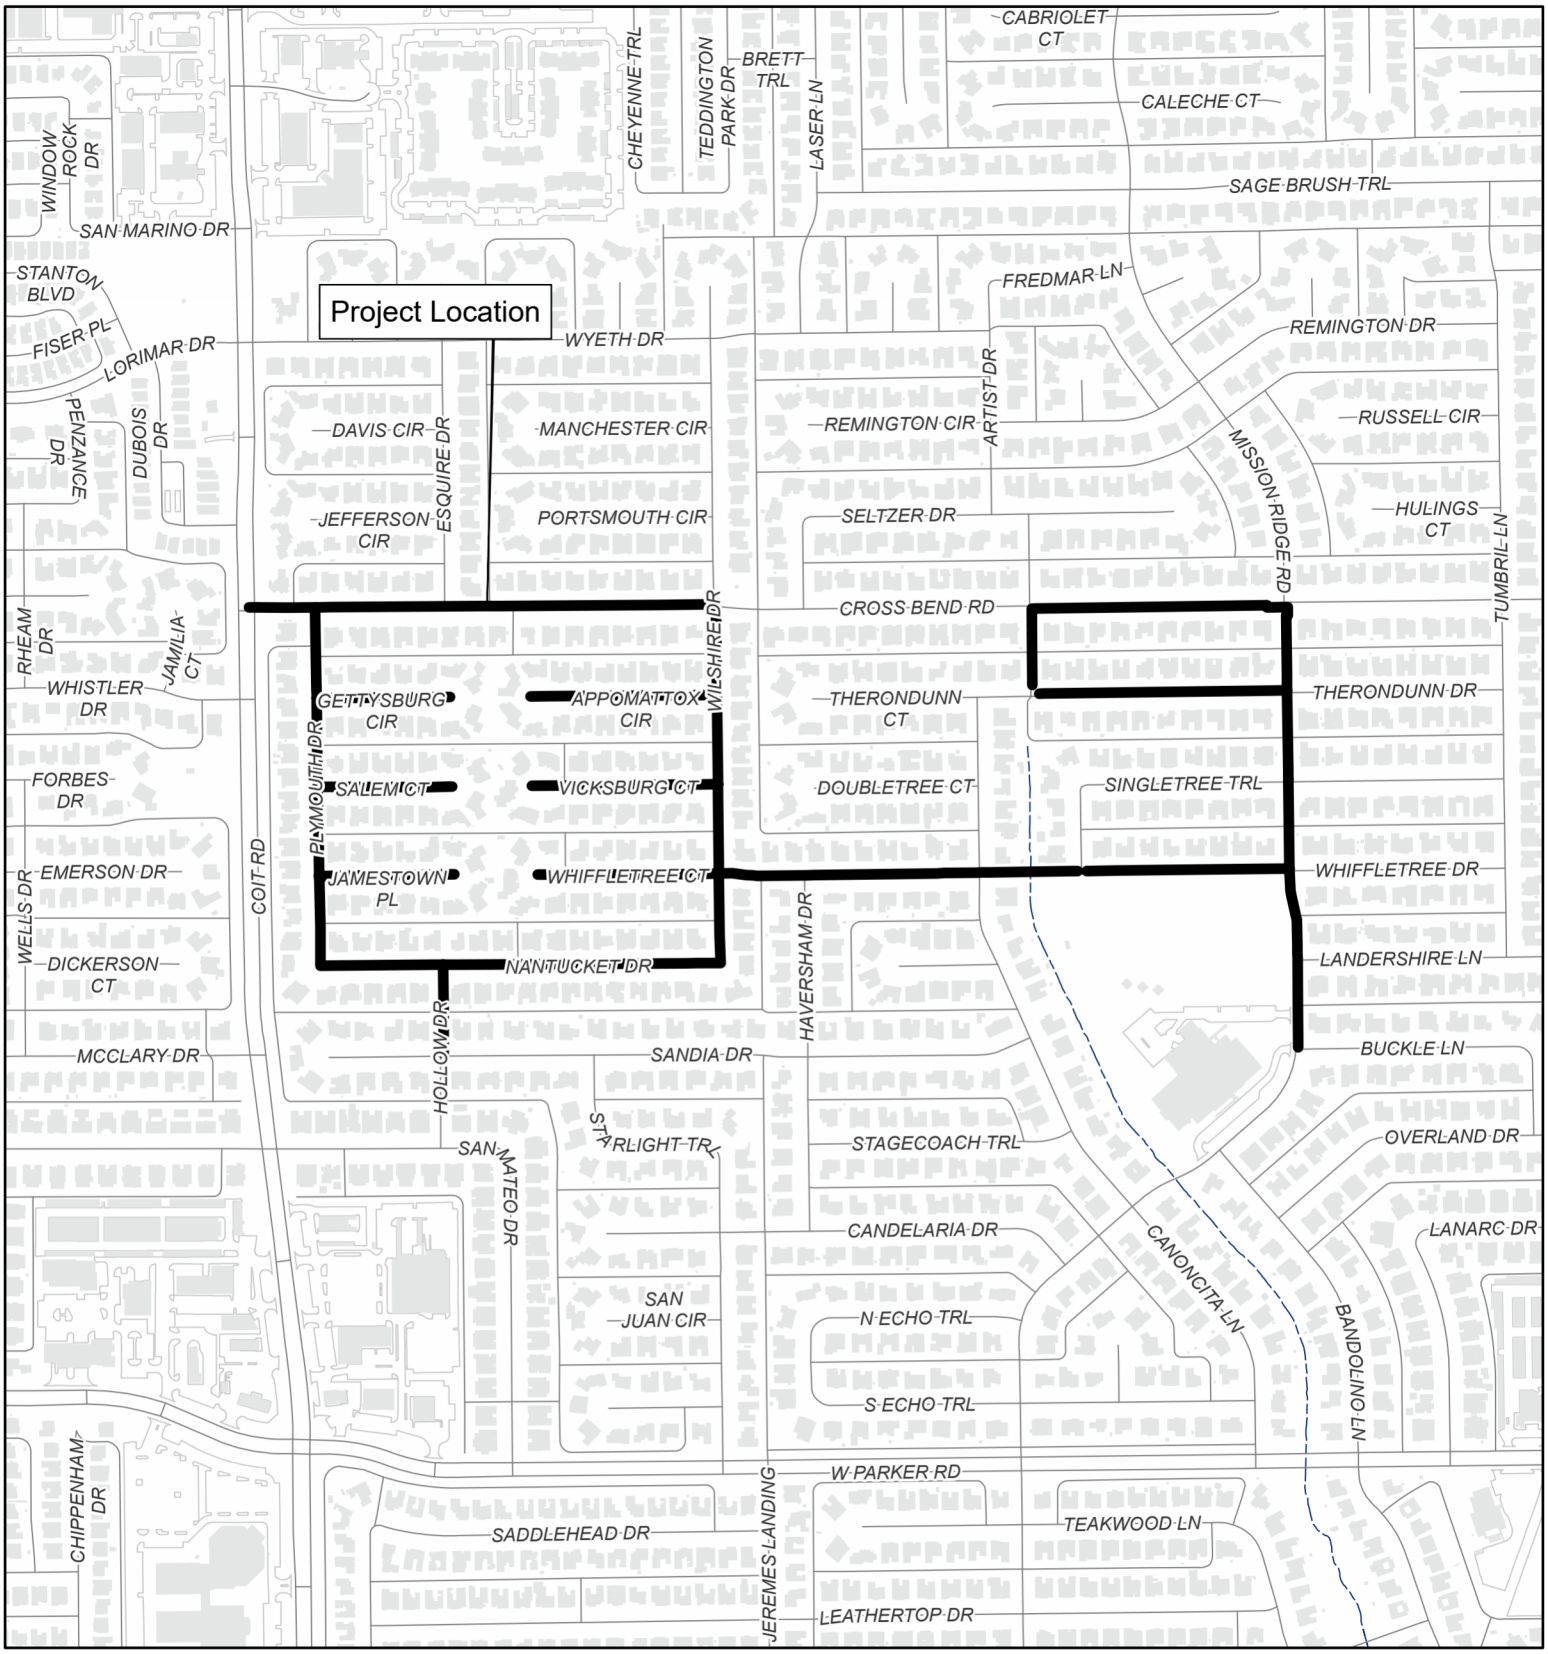

0 320 640
Feet

Water Rehabilitation - Parkway Estates and Whiffletree Addition

Project No. ENG-CMB-00006

Plano

City of Plano BI-GIS Division
June 2026
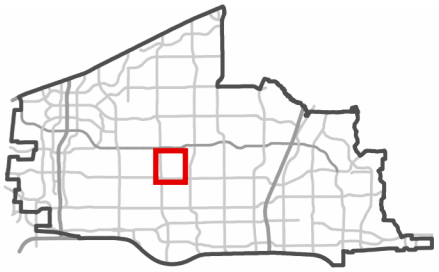
Project Location